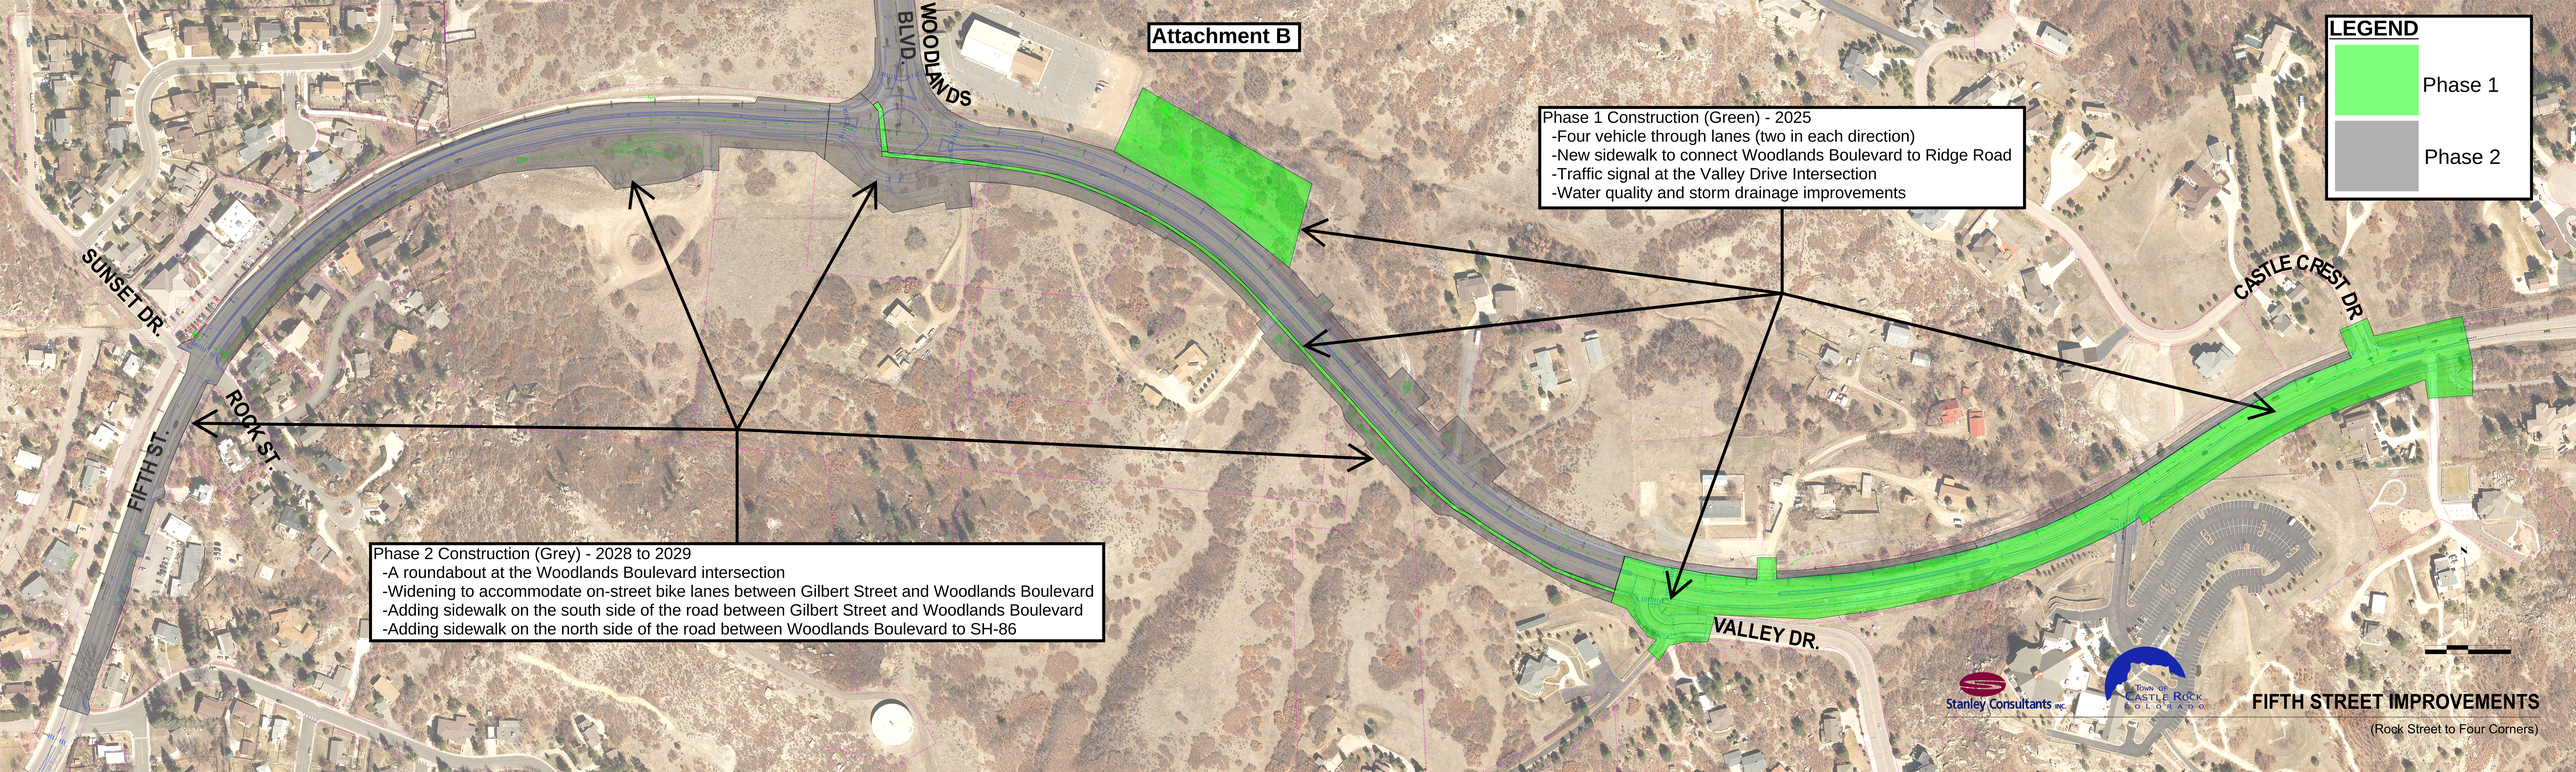
Attachment B
LEGEND
Phase 1
Phase 2
Phase 1 Construction (Green) - 2025
-Four vehicle through lanes (two in each direction)
-New sidewalk to connect Woodlands Boulevard to Ridge Road
-Traffic signal at the Valley Drive Intersection
-Water quality and storm drainage improvements
Phase 2 Construction (Grey) - 2028 to 2029
-A roundabout at the Woodlands Boulevard intersection
-Widening to accommodate on-street bike lanes between Gilbert Street and Woodlands Boulevard
-Adding sidewalk on the south side of the road between Gilbert Street and Woodlands Boulevard
-Adding sidewalk on the north side of the road between Woodlands Boulevard to SH-86
WOODLANDS BLVD.
SUNSET DR.
FIFTH ST.
ROCK ST.
VALLEY DR.
CASTLE CREST DR.
Stanley Consultants INC.
Town of Castle Rock Colorado
FIFTH STREET IMPROVEMENTS
(Rock Street to Four Corners)