Attachment B

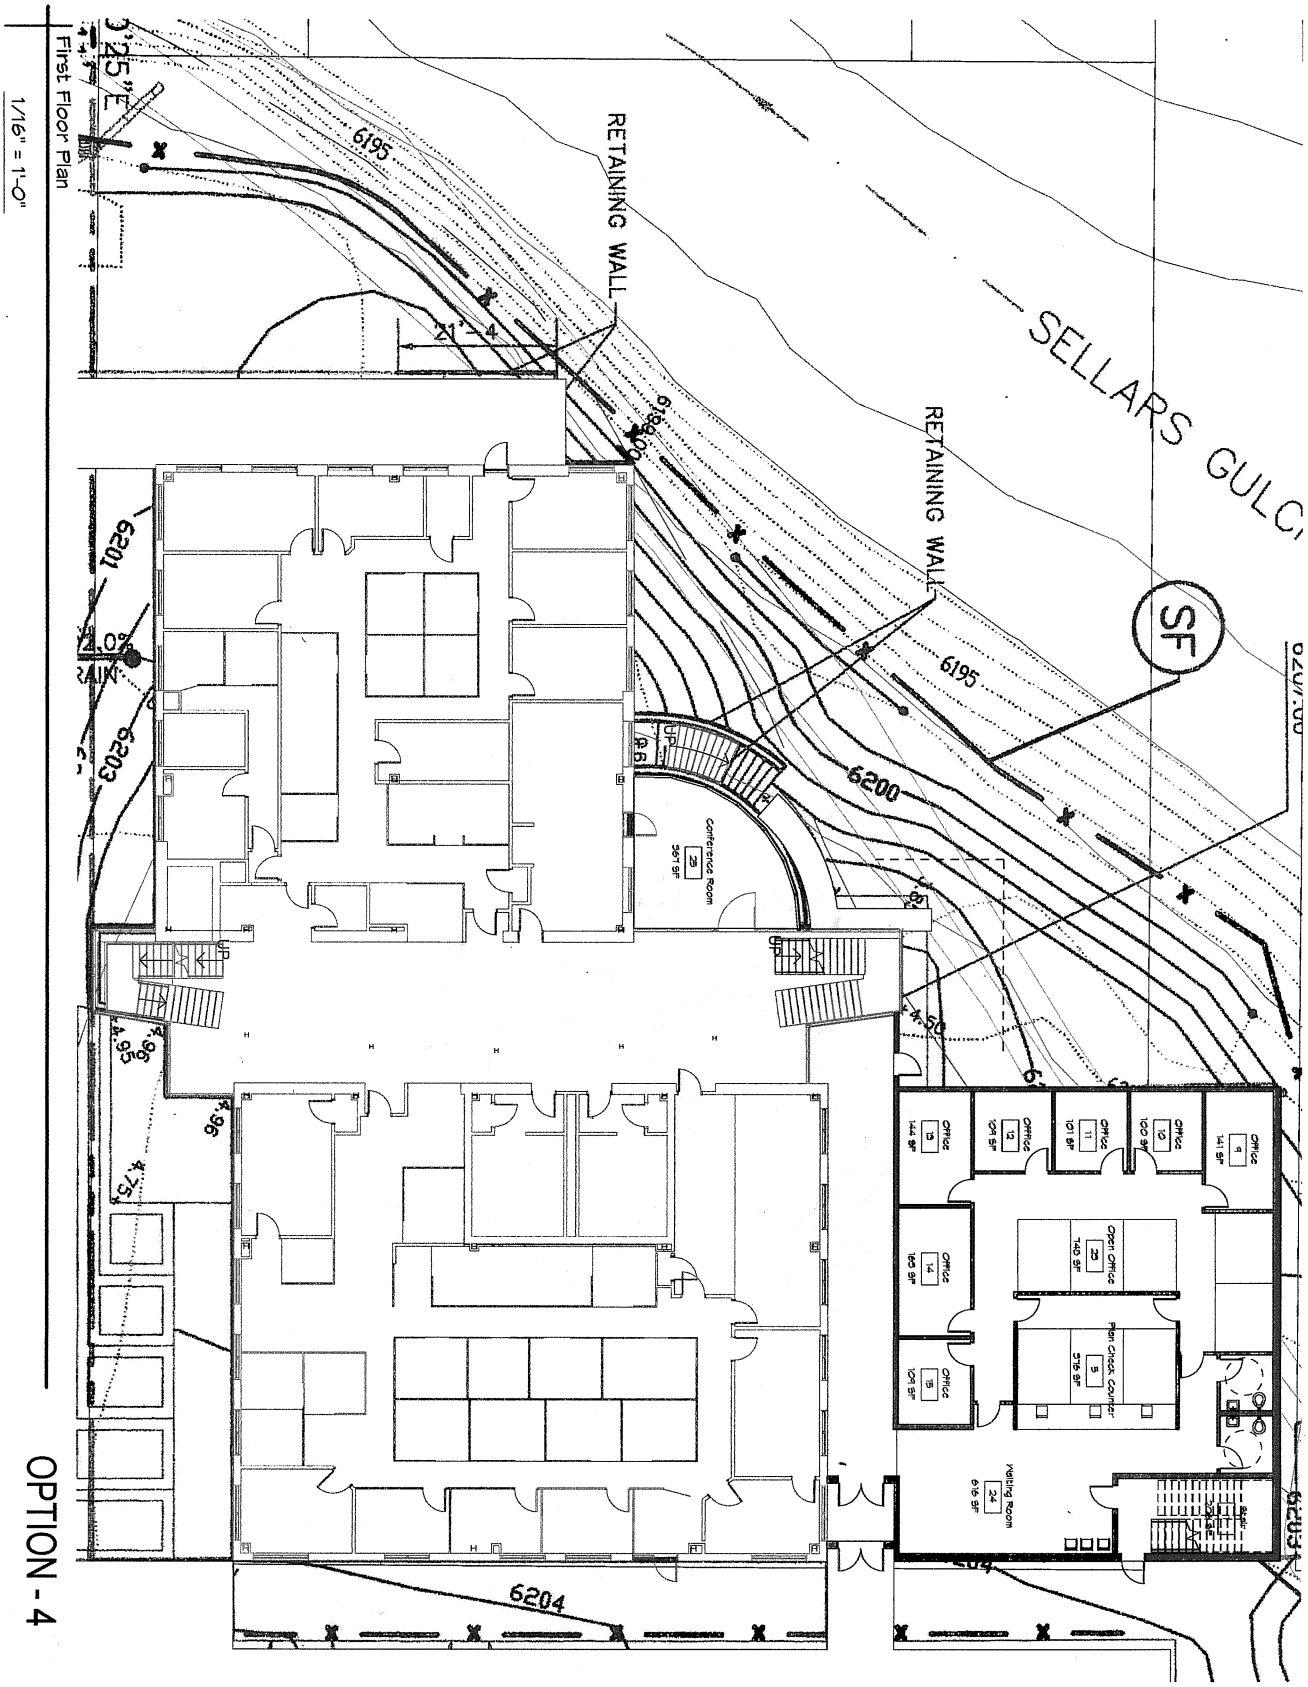

OPTION - 4

NOT FOR CONSTRUCTION

CASTLE ROCK TOWN HALL

ADDITION OPTIONS

associated with

architect

HBA, LLC
ARCHITECTURE
PLANNING
DESIGN
INTERIOR DESIGN
1515 SAINT PAUL ROAD
AVENUE
COLORADO SPRINGS
COLORADO 80909
719-473-3410
www.hba.com

HB&A