ATTACHMENT B

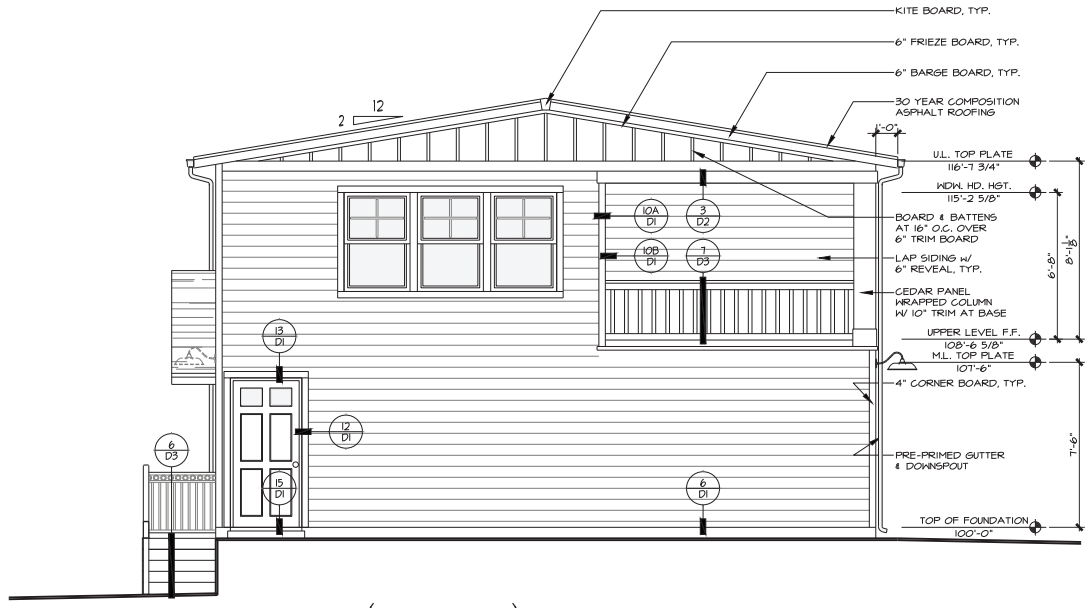

4 LEFT (SOUTH) ELEVATION
SCALE: 1/4" = 1'-0"

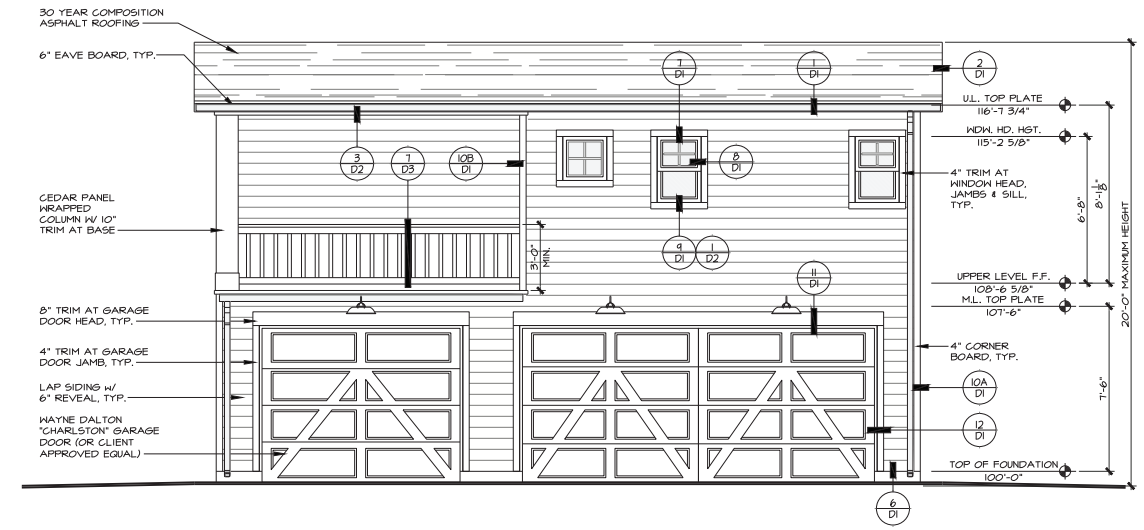

1 ALLEY (WEST) ELEVATION
SCALE: 1/4" = 1'-0"

MATERIAL & COLOR SELECTIONS

ROOF:
OWENS CORNING SUPREME ESTATE GRAY - 3 TAB

EXTERIOR VENER:

SHERWIN-WILLIAMS "PURE WHITE" SW 7005
BODY SIDING: TEXTURED LAP SIDING w/ 6" REVEAL
TRIM & FASCIA: TEXTURED DIMENSIONAL
ACCENT SIDING: GABLE - BOARD & BATTEN

SHERWIN-WILLIAMS "INKWELL" SW 6992
DOOR(S): EXTERIOR DOORS
THERMA-TRU SMOOTH-STAR
STYLE NO. 5296XJ
GARAGE DOORS
CLOPAY COACHMAN
SERIES TWO, TOP 11/22

WINDOWS
BLACK FRAMED VINYL WINDOWS

NATURAL CEDAR CLEAR STAIN
PATIO COLUMN: CEDAR PANEL
PATIO RAILING: CEDAR DIMENSIONAL LUMBER

EXTERIOR LIGHTING
WAREHOUSE 9 1/2" BARN BLACK
GOOSENECK OUTDOOR WALL LIGHT

2 REAR (EAST) ELEVATION
SCALE: 1/4" = 1'-0"

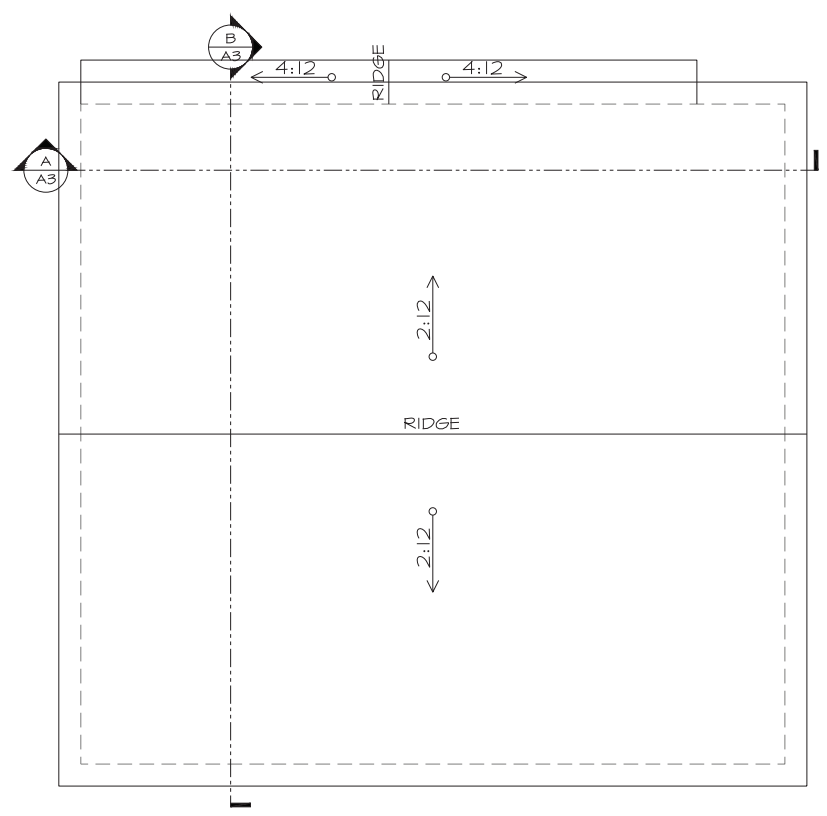

5 ROOF PLAN
SCALE: 1/4" = 1'-0"

3 RIGHT (NORTH) ELEVATION
SCALE: 1/4" = 1'-0"

skarcodesign
1574 Rose Ave. Burlington, CO | 719.342.5068
skarcodesign.com

Kearney Residence
118 North Cantril Street
Castle Rock, CO 80104

Copyright 2019
This document is an instrument of service, and as such, remains the property of Skarco. Permission for use of this document is limited and can be extended only by a written agreement with Skarco Design, llc.

Sheet Title
EXTERIOR ELEVATIONS

REMARKS

Construction Set

Date
06.11.2019

Project Number
--

Drawn By
DJS/RHJA

Sheet Number
A2