TOWN OF CASTLE ROCK, COLORADO
PLUM CREEK PIPELINE CENTRAL TO PCWPF
EXHIBIT 1 - ROLL MAP

ALIGNMENT LEGEND

OPEN CUT	BORE	HDD	
			EXISTING ALIGNMENT
			ALIGNMENT A (BLUE)
			ALIGNMENT B (CYAN)
			ALIGNMENT C (GREEN)
			ALIGNMENT D (ORANGE)
			ALIGNMENT E (RED)
			ALIGNMENT F1 (MAGENTA)
			ALIGNMENT F2 (PURPLE)

NOTES:

1. EXISTING UTILITIES SHOWN ON THESE EXHIBITS ARE BASED ON SURVEYED DATA, RECORD DRAWINGS, AND GEOUTILITY MAP INFORMATION PROVIDED BY UTILITY OWNERS. DUPLICATE UTILITIES MAY BE DEPICTED AND ALL EXISTING UTILITIES ARE NOT NECESSARILY SHOWN. ALL UTILITIES MUST BE PHYSICALLY LOCATED.
2. PROPERTY LINES AND OWNERSHIP SHOWN ON THESE EXHIBITS ARE BASED ON DOUGLAS COUNTY GIS AND ASSESSOR INFORMATION.

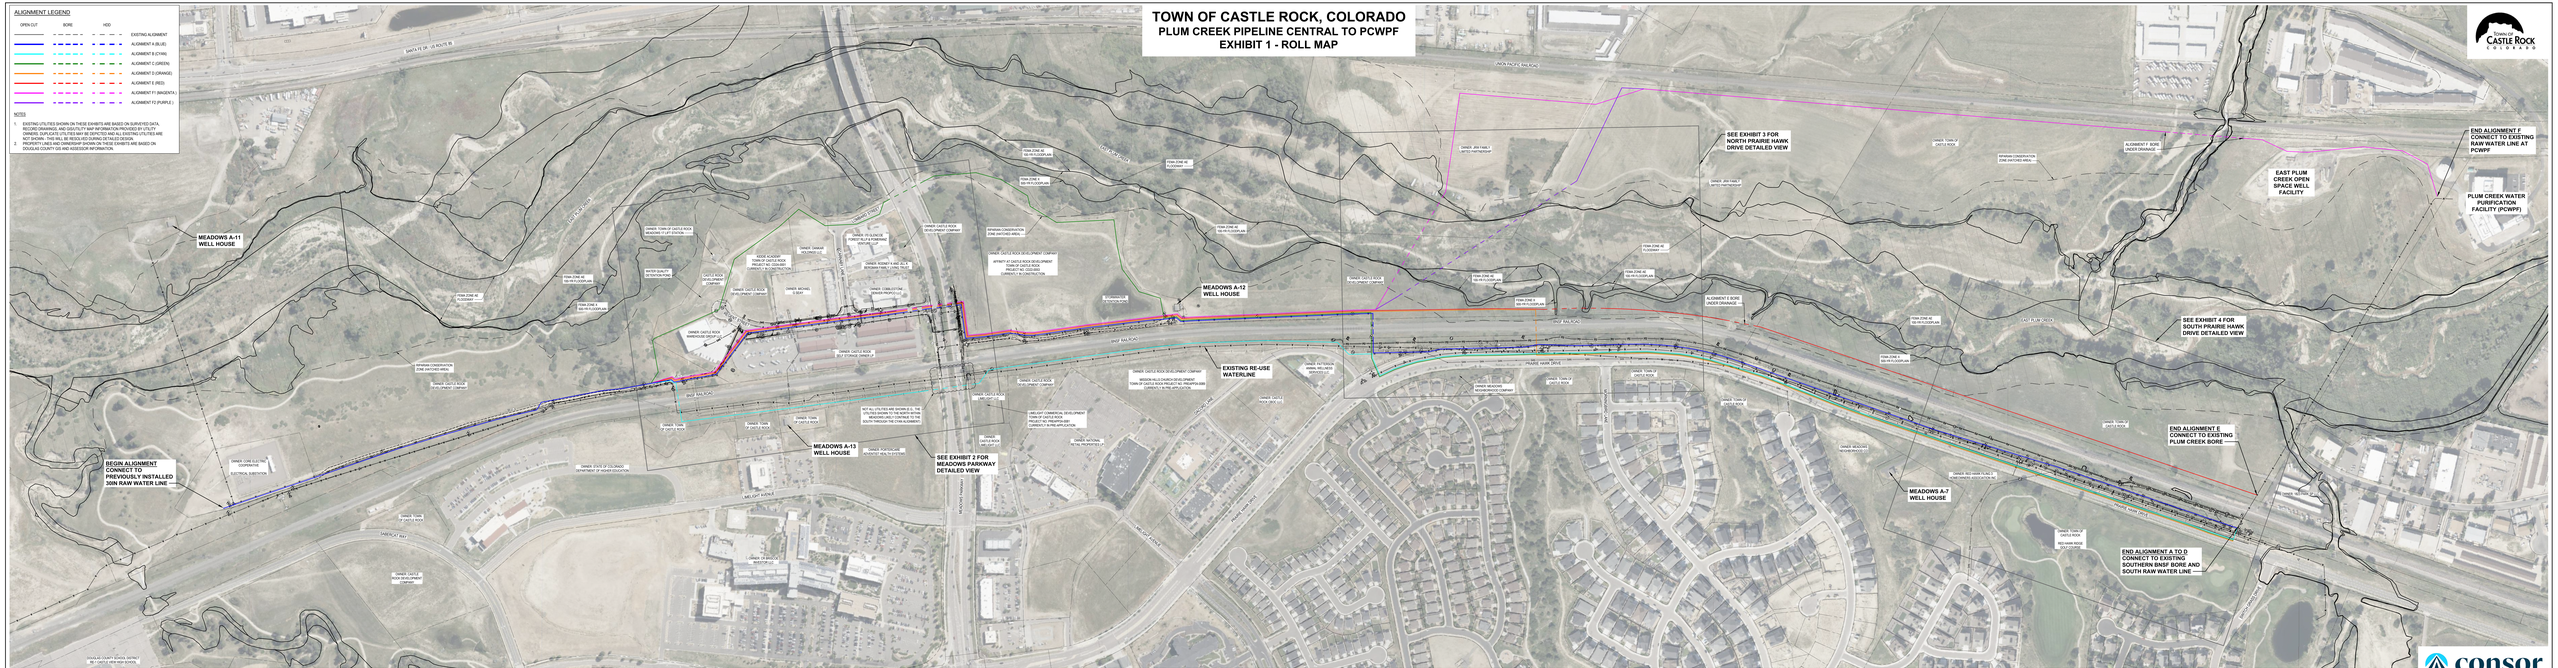

PLAN
SCALE: 1"=50'