FINAL MASTER PLAN

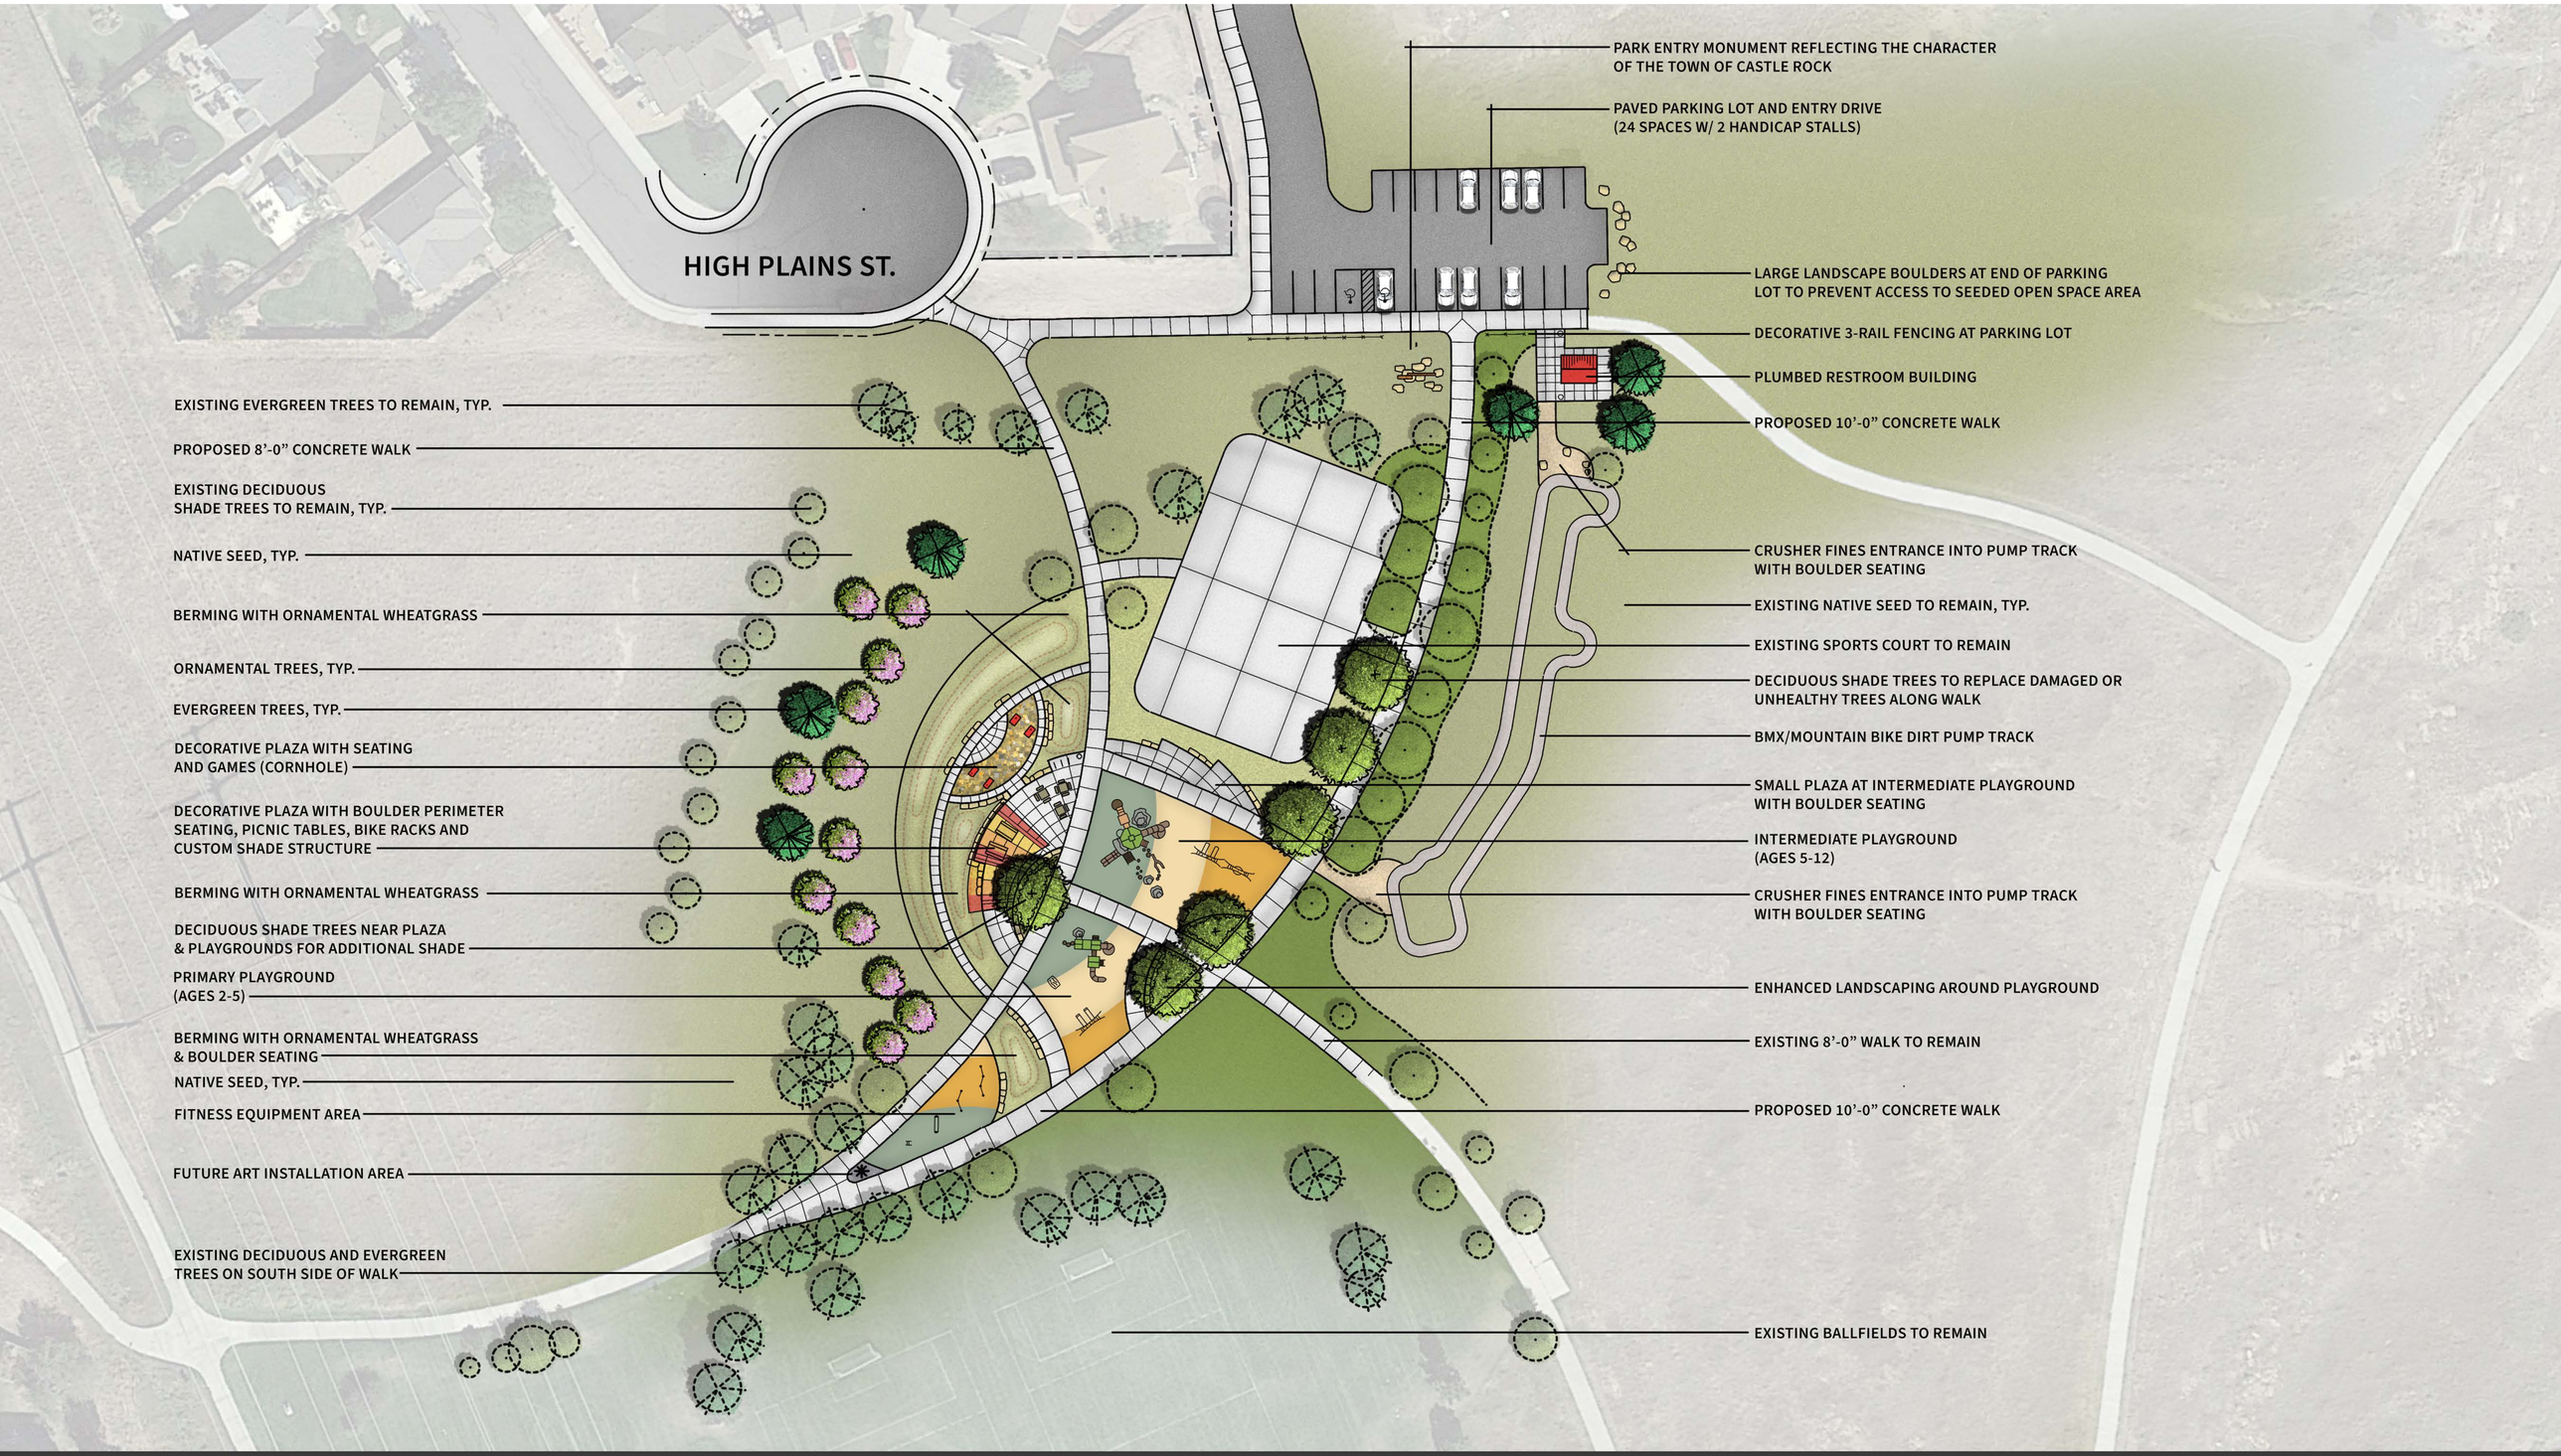

MITCHELL GULCH NEIGHBORHOOD PARK

CASTLE ROCK, COLORADO

TOWN OF CASTLE ROCK COLORADO

DHM DESIGN